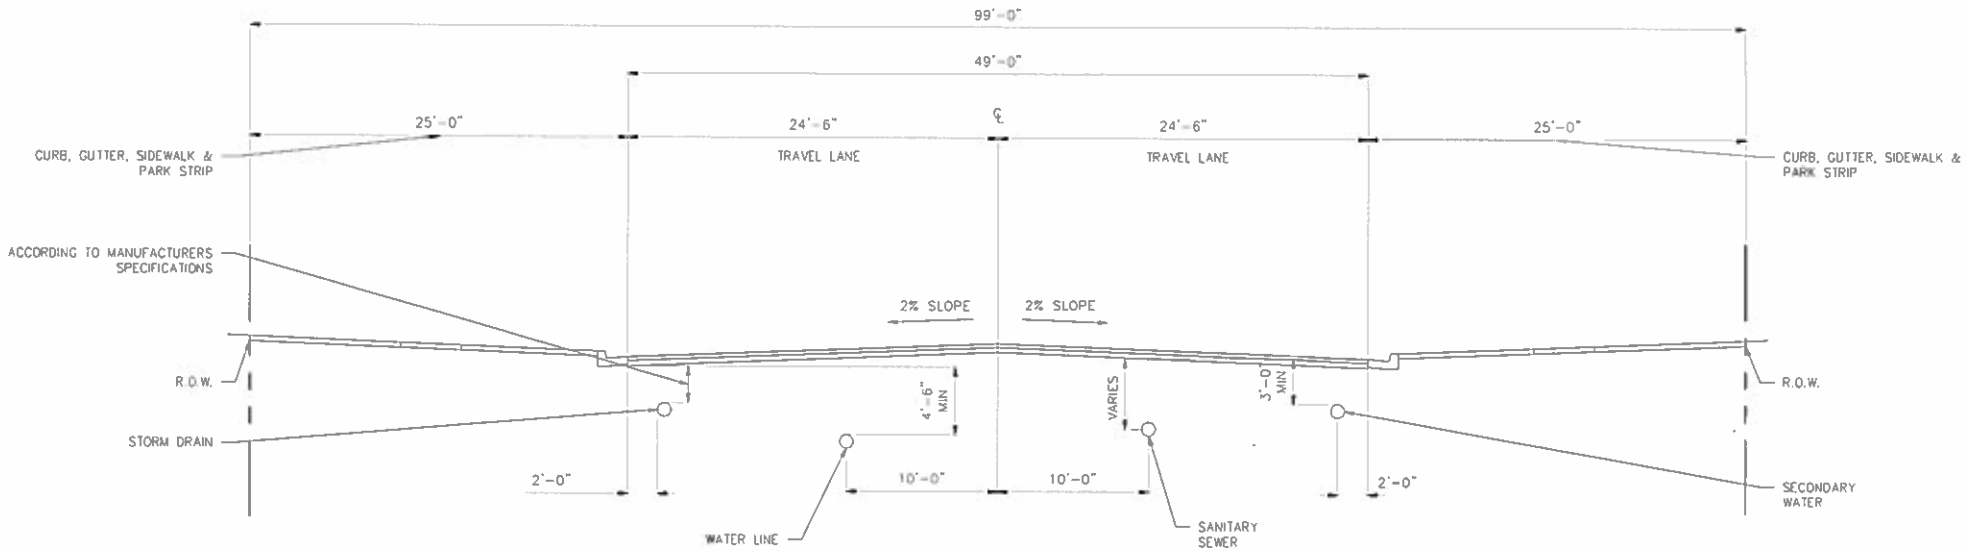

LOCAL - 99' RIGHT-OF-WAY

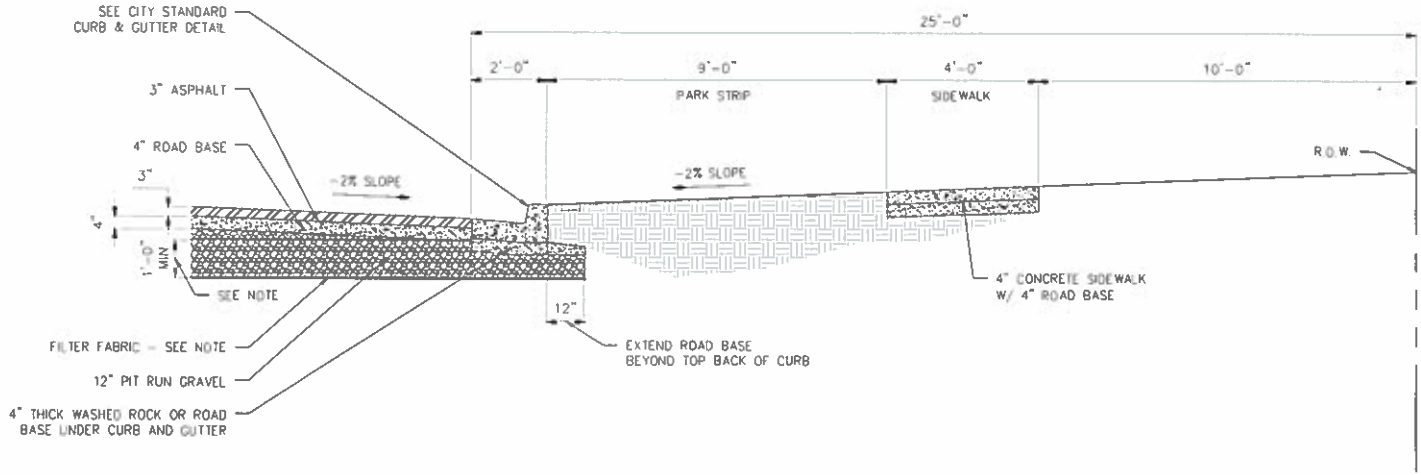

NOTE:
ALL ROADS WEST OF 200 WEST SHALL HAVE 15" PIT RUN GRAVEL AND FILTER FIBER ABOVE NATIVE SOIL

LOCAL - 99' RIGHT-OF-WAY
PAVING MATERIALS

HYDE PARK CITY	*113 EAST CENTER* *HYDE PARK, UTAH 84318* *TEL: (435) 563-6507*	HYDE PARK CITY *established in 1868*	SUNRISE ENGINEERING	*TYPICAL 99' ROADWAY CROSS SECTIONS* DATE: 02-10-21	RD-01E